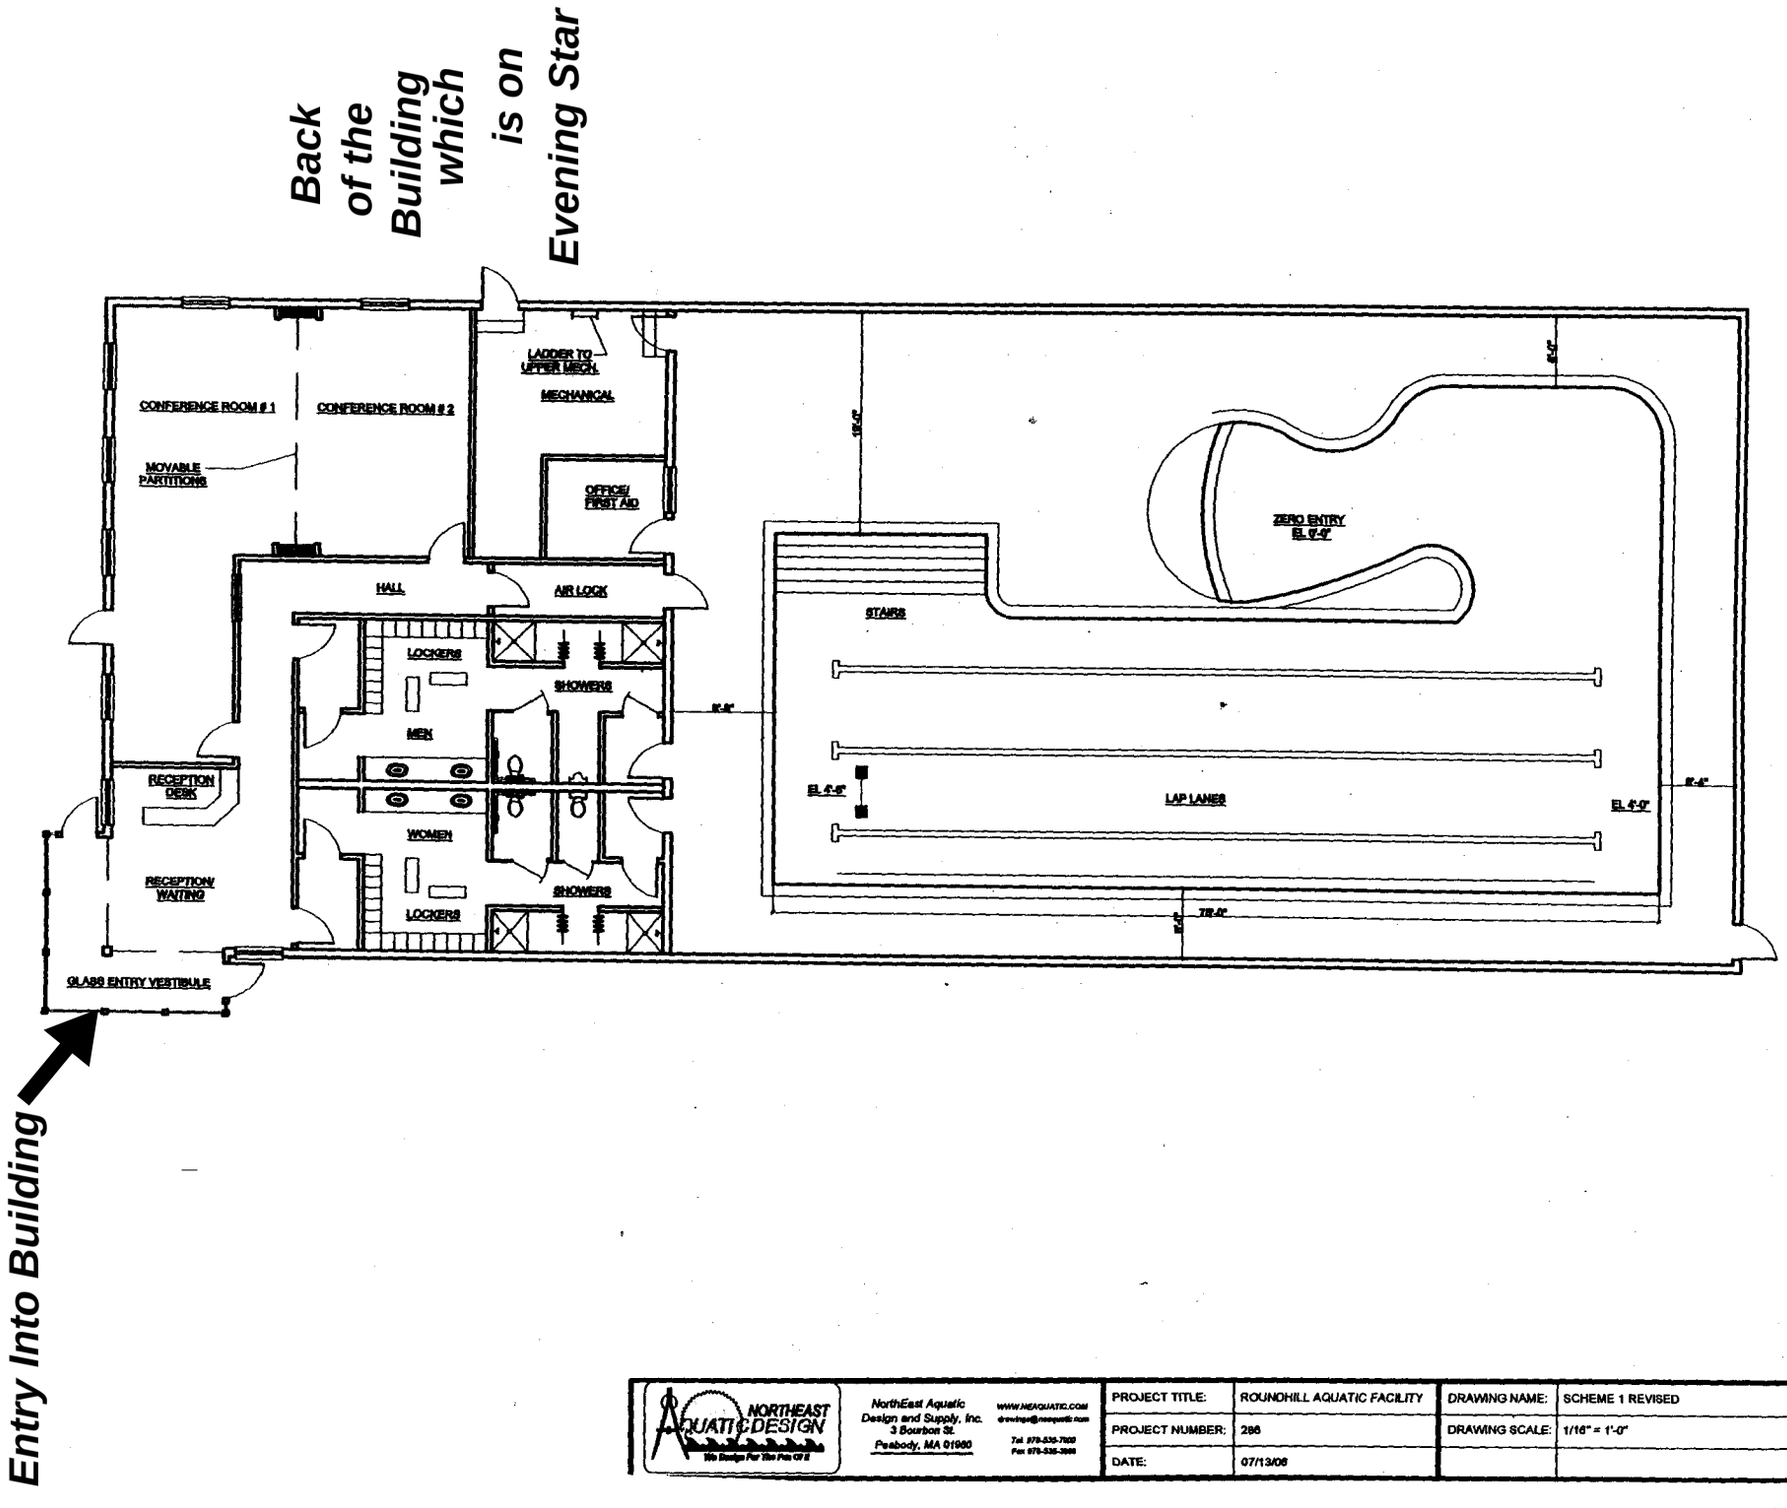

NORTHEAST AQUATIC DESIGN
We Design For The Fun Of It

NorthEast Aquatic Design and Supply, Inc.
3 Bourbon St.
Peabody, MA 01960

WWW.NEAQUATIC.COM
drawings@neaquatic.com
Tel: 978-535-7600
Fax: 978-535-3666

PROJECT TITLE:	ROUNDHILL AQUATIC FACILITY	DRAWING NAME:	SCHEME 1 REVISED	DRAWING NO.
PROJECT NUMBER:	286	DRAWING SCALE:	1/16" = 1'-0"	A1.1
DATE:	07/13/06			

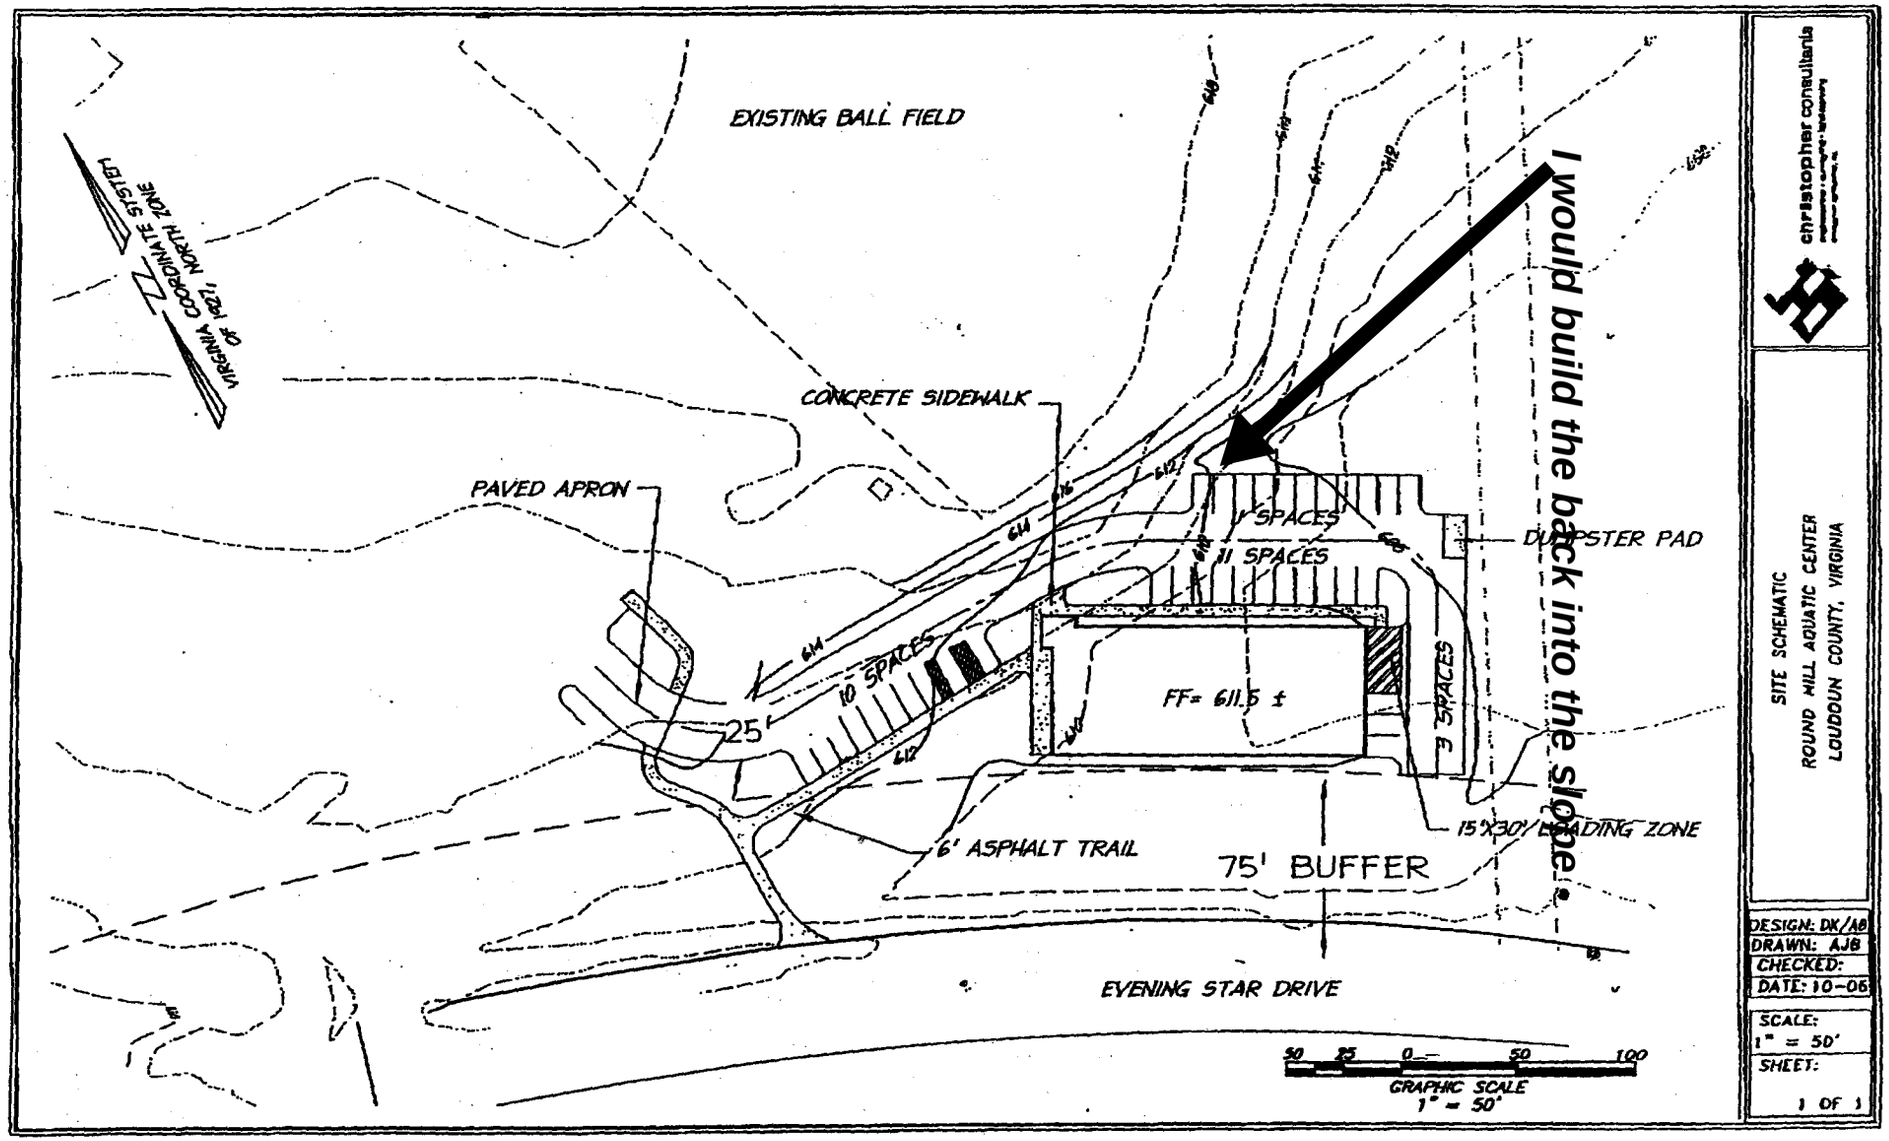
EXISTING BALL FIELD
VIRGINIA COORDINATE SYSTEM OF 1927, NORTH ZONE
CONCRETE SIDEWALK
PAVED APRON
I would build the back into the slope
SPACES
11 SPACES
DUMPSTER PAD
10 SPACES
25'
FF= 611.5 ±
8 SPACES
6' ASPHALT TRAIL
15'X30' LOADING ZONE
75' BUFFER
EVENING STAR DRIVE
50 25 0 50 100
GRAPHIC SCALE
1" = 50'
christopher consultants
SITE SCHEMATIC
ROUND HILL AQUATIC CENTER
LOUDOUN COUNTY, VIRGINIA
DESIGN: DK/AB
DRAWN: AJB
CHECKED:
DATE: 10-06
SCALE:
1" = 50'
SHEET:
1 OF 1